THE GLOBE LEGAL WRAPPER. Patented Feb. 11, 1890. FIRST QUALITY.
DIRECTIONS.—Elevate the metal points—attach the manuscript—then bend the points down flat—dampen the gummed flap and stick it down—this fastens the papers and hides the metal.

Declaratory Resolution

No. 183

Vacating the 18 foot Alley on the east line of lots No 1 to 5 Barthold's Add

Plat approved January 27th 1910

Resolution Adopted Jan. 27th 1910

Resolution confirmed Feb. 24th 1910

Ass't Roll of B. & D. approved April 11th 1910

Ass't Roll of B. & D. confirmed May 12th 1910

DEPARTMENT OF PUBLIC WORKS.

OFFICE OF BOARD ROOM, No. 2. CITY HALL.

Fort Wayne, Ind., Jan.27,1910.

DECLARATORY RESOLUTION No.183-1910.

For the vacation of the Eighteen Foot Alley on the East line of Lots Nos. 1 - 2 - 3 - 4 - & 5. Bartholds Addition from High Street to its Northern terminus.

RESOLVED: by the Board of Public Works of the City of Fort Wayne, Indiana, that it is desired and deemed necessary to vacate the alley on the east line of Lots Numbers 1-2-3-4 & 5 Bartholds Addition from High Street to its Northern terminus.

All as shown by a plan of such proposed vacation now on file in the office of the Department of Public Works of said City.

The cost of said vacation and all expenses connected therewith, to be assessed against the property beneficially affected thereby.

All of said alley and lots and lands affected by the vacation of said alley as above described being situated in the city of Fort Wayne, County of Allen, State of Indiana.

Adopted this 27th day of January 1910.

Frank T. Bray.
Henry Hilgemann
E. J. Lennox
Board of Public Works.

Attest:

H. W. Becker
Clerk.

Notice to be served on the following persons.

Henry Wedekind, owner of Lot 6, Barthold's Addition,

Eva M. Schmidt, owner of part of lot 5, Barthold's Addition,

Melanie Nill, owner of part of lot four Barthold's Addition,

Frank Baur, owner of part of lot 4 Barthold's Addition,

Helen Weihart, owner of part of lot three Barthold's Addition

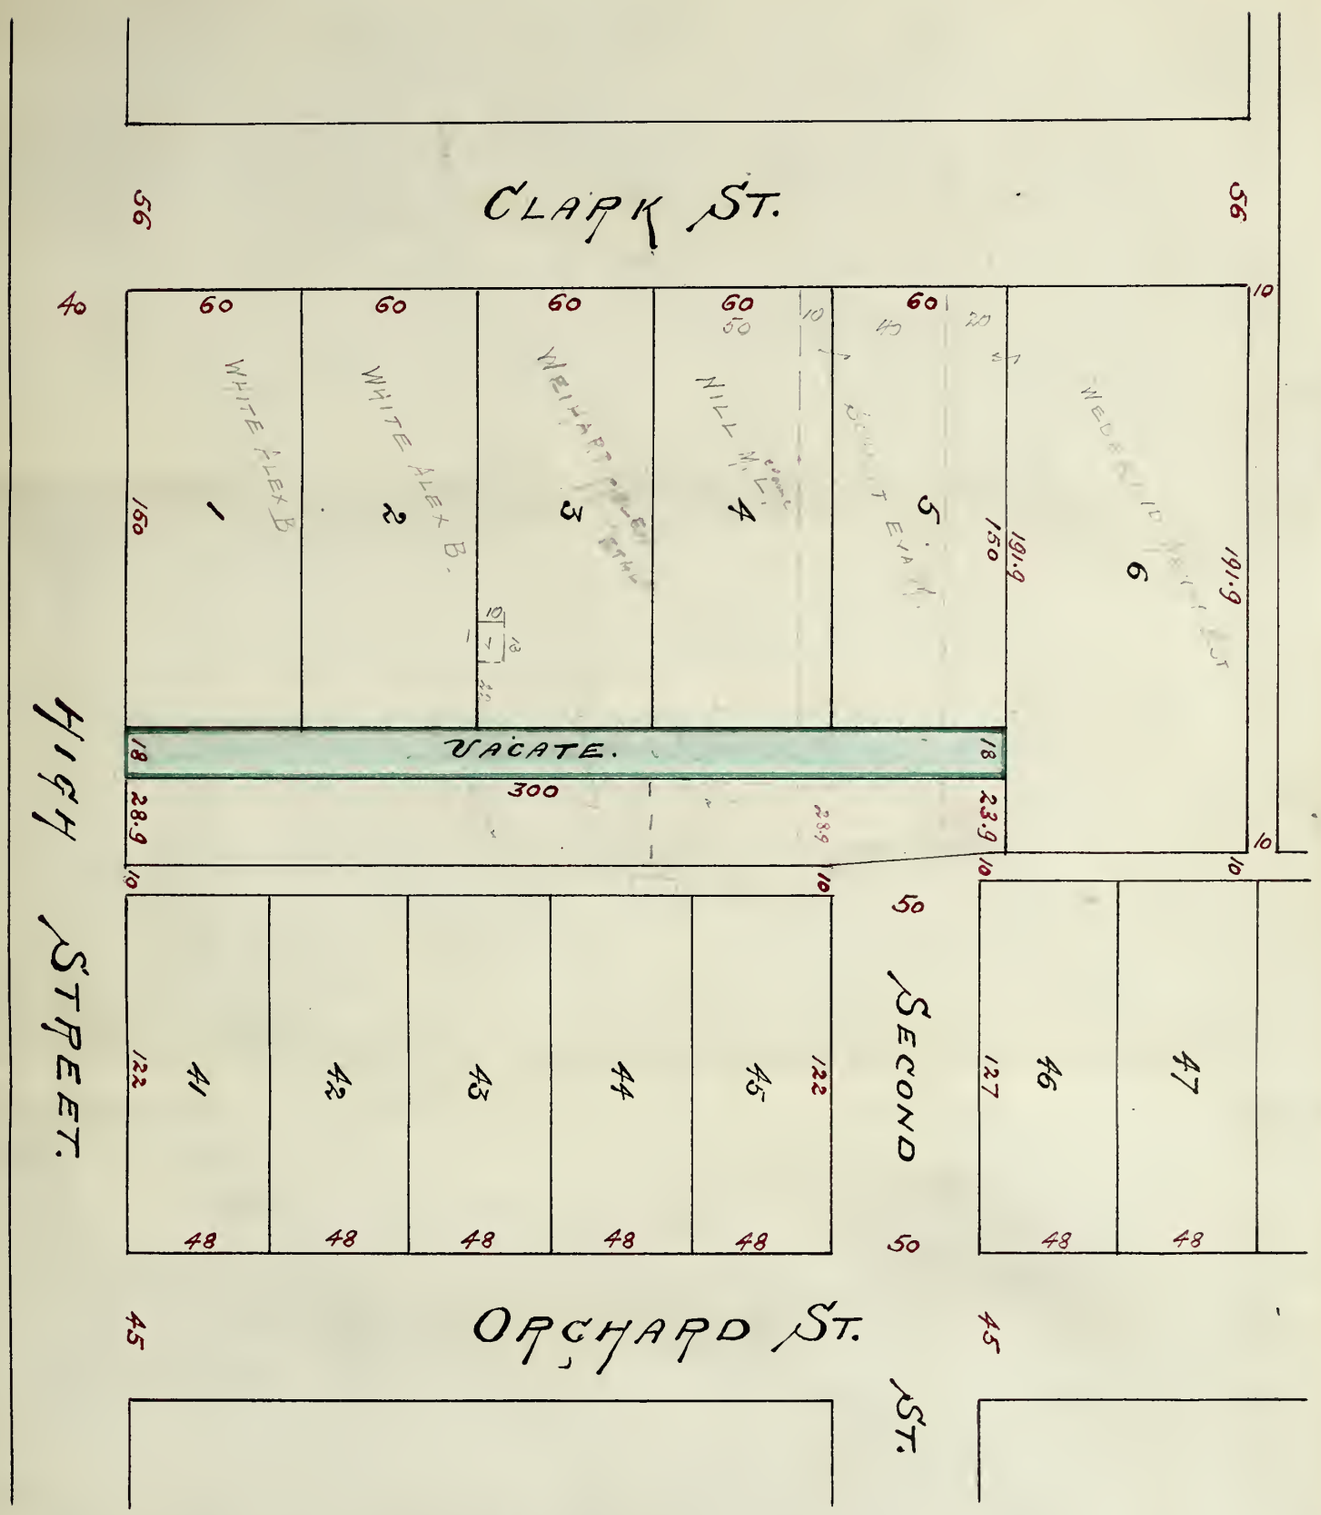

VACATION OF AN ALLEY EAST OF LOTS NOS. 1-2-3-4 & 5 IN BARTHOLDS ADDITION TO CITY OF FT. WAYNE, ALLEN CO. IND.

DEC. RES. NO. 183. 1910.

SCALE: 1 INCH = 60 FT.

Board of Public Works June 11, 1910
City of Fort Wayne, Allen County, Indiana

Alexander B. White says that he is the owner of lots one (1) and two (2) and part of lot three (3) in Barthold's Addition to the City of Fort Wayne; that Helen Weihart, Frank Baur, Melanie Nill, Eva M. Schmidt and Henry Wedekind are the owners of lots three (3), four (4) five (5) and six (6) in said Addition.

This petitioner says that in said Addition there was originally platted an alley which is described as follows: Beginning at a point on the north line of High Street one hundred fifty (150) feet east of the ~~west~~ east line of ~~Barthold~~ Clark Street; thence running north parallel with the east line of ~~High~~ Clark Street three hundred (300) feet; thence east parallel with the north line of High Street eighteen (18) feet; thence south parallel with the east line of ~~Barthold~~ Clark Street three hundred (300) feet; thence west along the north line of High Street eighteen (18) feet to the place of beginning.

Your petitioner further says that he and the above named persons are the owners of a strip of ground twenty-~~seven~~ eight 9/10 (28 9/10) feet wide lying along the east side of said above described alley and extending the full length thereof; that your petitioner together with the above named persons are all of the persons whose property will be affected by the vacation of said alley.

Your petitioner further shows that Bowserville lies just east of said Barthold's Addition and that running across the west end of lots forty-one (41), forty-two (42) forty-three (43) forty-four (44) and forty-five (45) of Bowserville is a ten foot alley extending from the north line of High Street to the north line of lot forty-five (45) in Bowserville, which last described alley is an open and public alley, and furnishes all of the alley space

needed for said lots in Bowserville and also said lots in Barthold's Addition, all of which facts are more particularly shown by a copy of the plat filed herewith, made a part hereof and marked "Exhibit A"; that said eighteen (18) foot alley first herein described has not been used as a public alley for a number of years and has buildings placed upon it and has been wholly abandoned by the public.

Wherefore your petitioner asks that this Board vacate said first described alley.

Alexander B. Mills
by Leonard R. Townsend

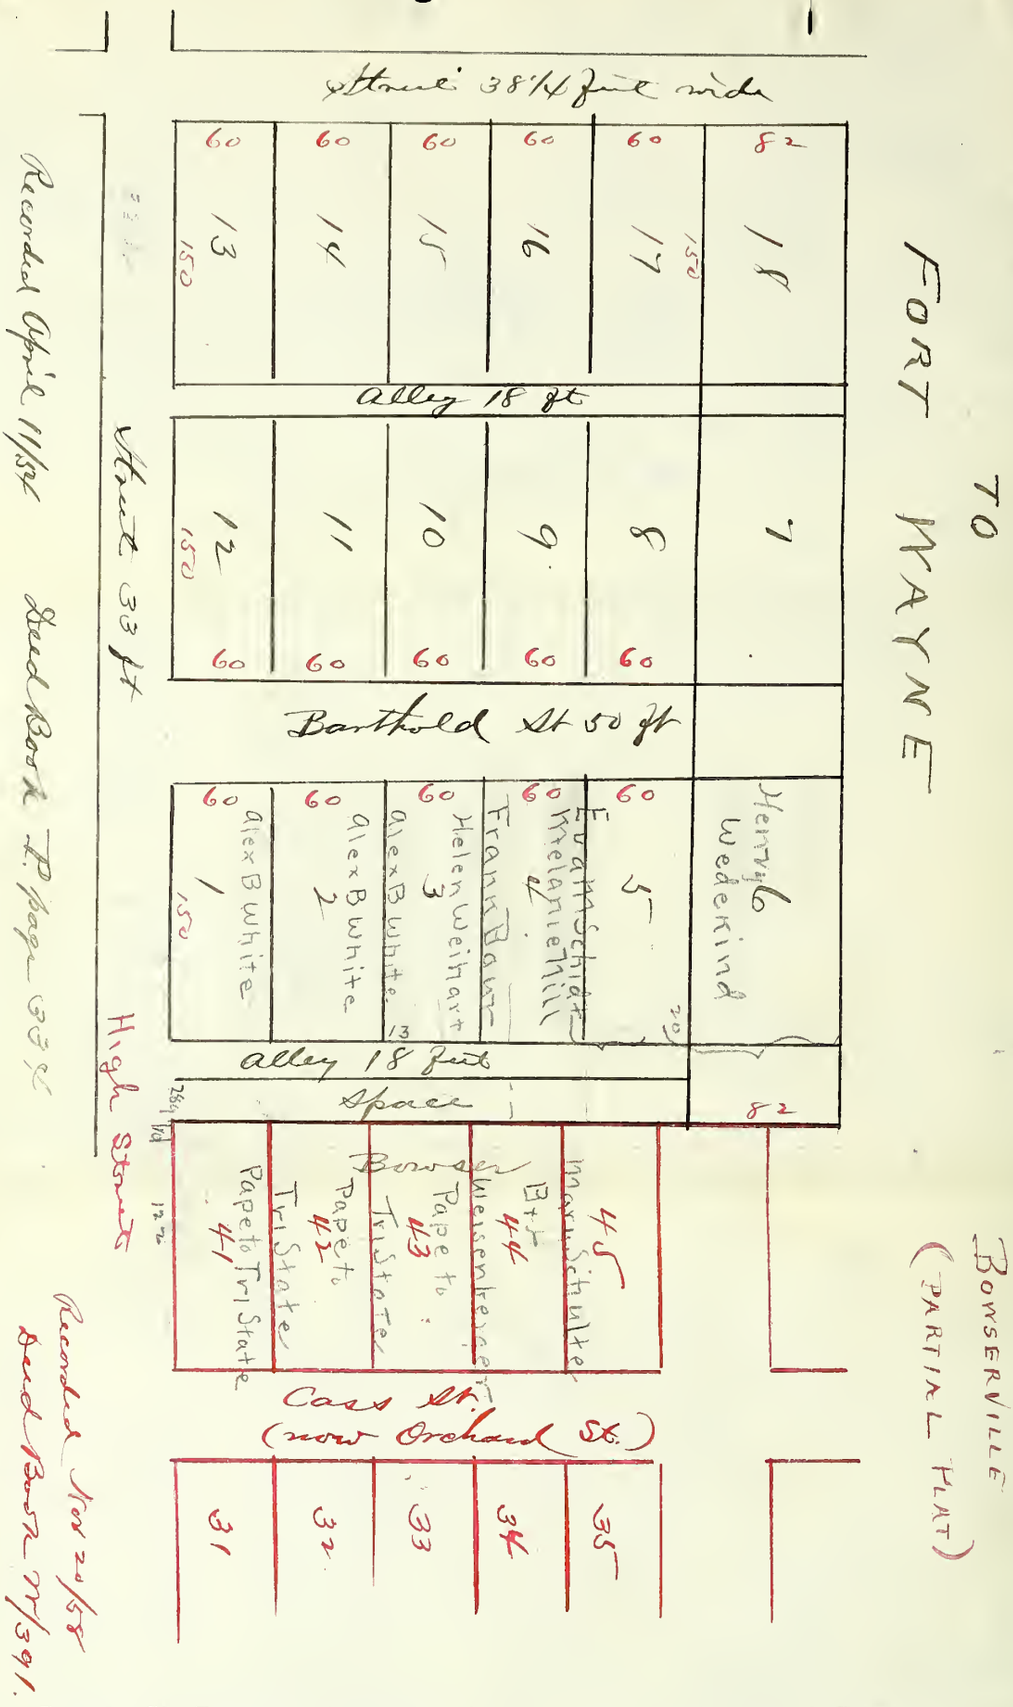

Whereas, Jacob C. Bowser is proprietor of the town of Bowserville Allen County, in the state of Indiana, and is the owner of the following lots in said Town viz: 41-42-43-44-45-46-47-48-49 & 50 and

Whereas, the convenience of the public and of those that may purchase said lots requireing that a public alley should be opened on and over the West end of said lots,

Therefore, We, Jacob C. Bowser & Deliha Bowser his wife, hereby apropriate and dedicate a piece of ground 10 feet in width to be taken off along the West end of said Lots, the same to be used and enjoyed by the public as and for the purpose of a public alley and way, and we do hereby release to the public the ground and the right to use the same for the purpose aforesaid.

Witness our hands and seals this 30" day of April, 1867.

J. C. Bowser (Seal).
Deliha Bowser (Seal)

Acknowledged April 30, 1867, by Jacob C. Bowser and Delilah Bowser, before a Notary Public of Allen County, Indiana. (Notarial Seal).

Recorded May 3", 1867. Miscl. Record 4, page 119.

"Exhibit A"

STATE OF INDIANA.

ALLEN COUNTY.

We do hereby certify that the foregoing One (1) Page, contains a full plat of Barthold's Addition to the city of Fort Wayne, as recorded in Deed Record P, page 334; and partial plat of Bowserville, (now included within the limits of the city of Fort Wayne) as recorded in Deed Record W, page 391; and also a 10 foot dedication taken off along the West end of lots 41 to 50 both inclusive in the town of Bowserville, as recorded May 3, 1867, Miscl. Record 4, page 119, all of the Records in the Office of the Recorder of Allen County, Indiana.

FORT WAYNE, INDIANA.

DECEMBER 16, 1909.

THE DREIBELBISS ABSTRACT OF TITLE CO.,

Per John Dreibelbiss Pres't

Abstractors.

Before The Board of
Public Works of
The City of Ft Wayne

Petition to Vacate
an Alley in Barthels
Addition
Filed with the Board and
plat ordered Jan. 13th 1910

Leonard Townsend

EDWARD J. LENNON, PRESIDENT.

HENRY SCHWARTZ.
HENRY W BECKER, CLERK

JESSE BROSIUS.

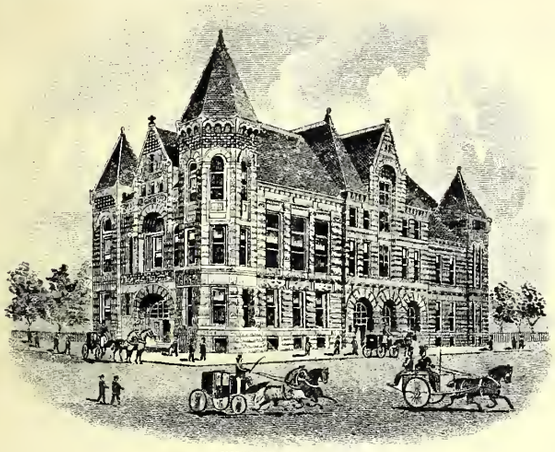

FORT WAYNE LITHO. CO. FORT WAYNE, IND.

Department of Public Works.

OFFICE OF THE BOARD.

Fort Wayne, Indiana Jan. 13, 1910

F. M. Randall,

Please prepare a plat showing the proposed vacation of the alley east of Barthold St. from High St. to a point 300 feet north.

Respectfully yours,

Board of Public Works.

H. W. Becker

Clerk